Sketch showing the improvements to drain @ 2nd main of nilkyalurayas in ward no - 17

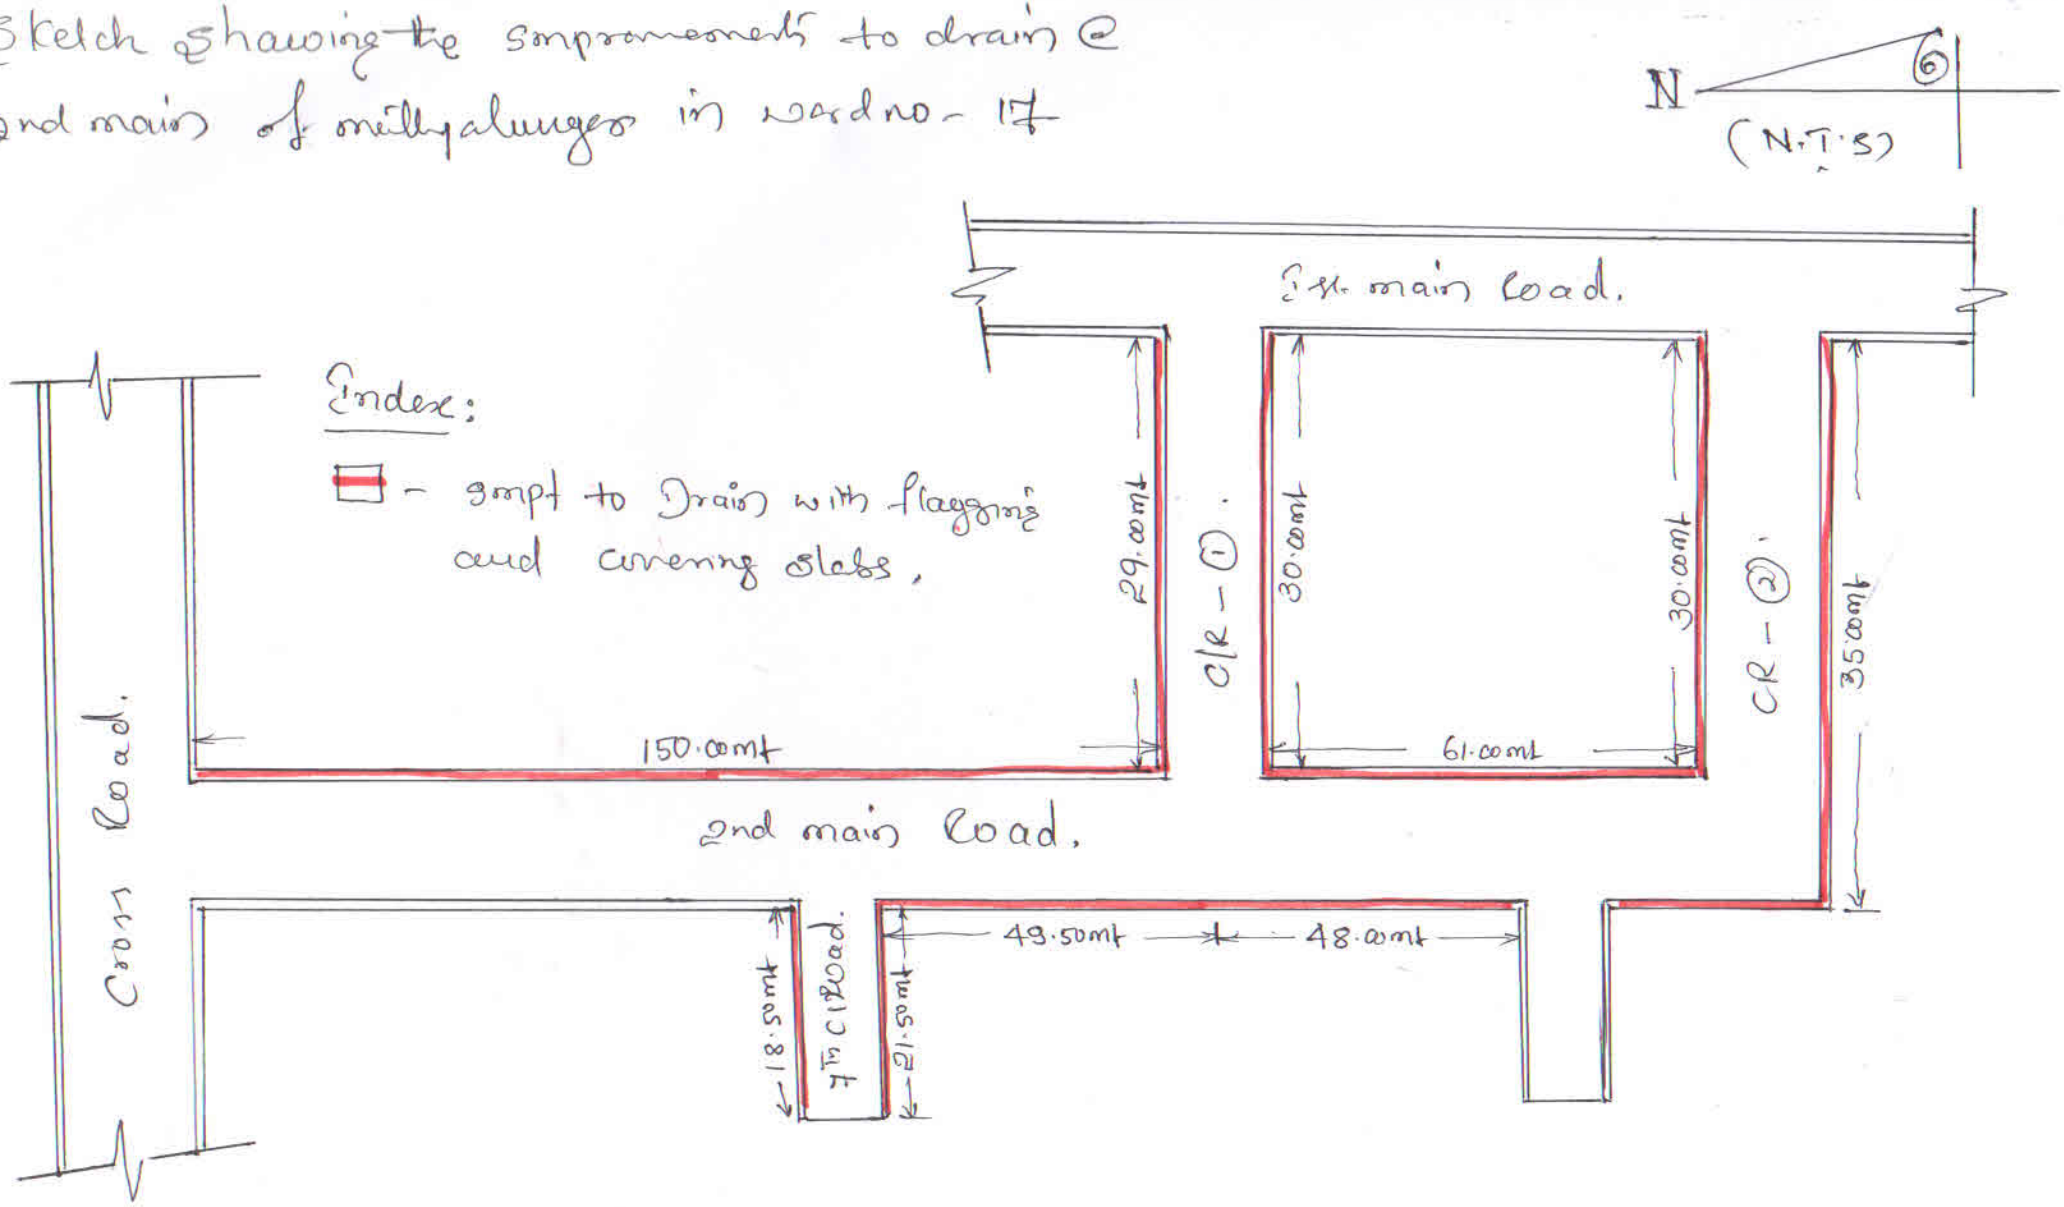

A.E.E
Ward no - 17.

A.E.E
Executive Engineer
Yeshwanthapura Sub-Divn.
B.B.M.P.